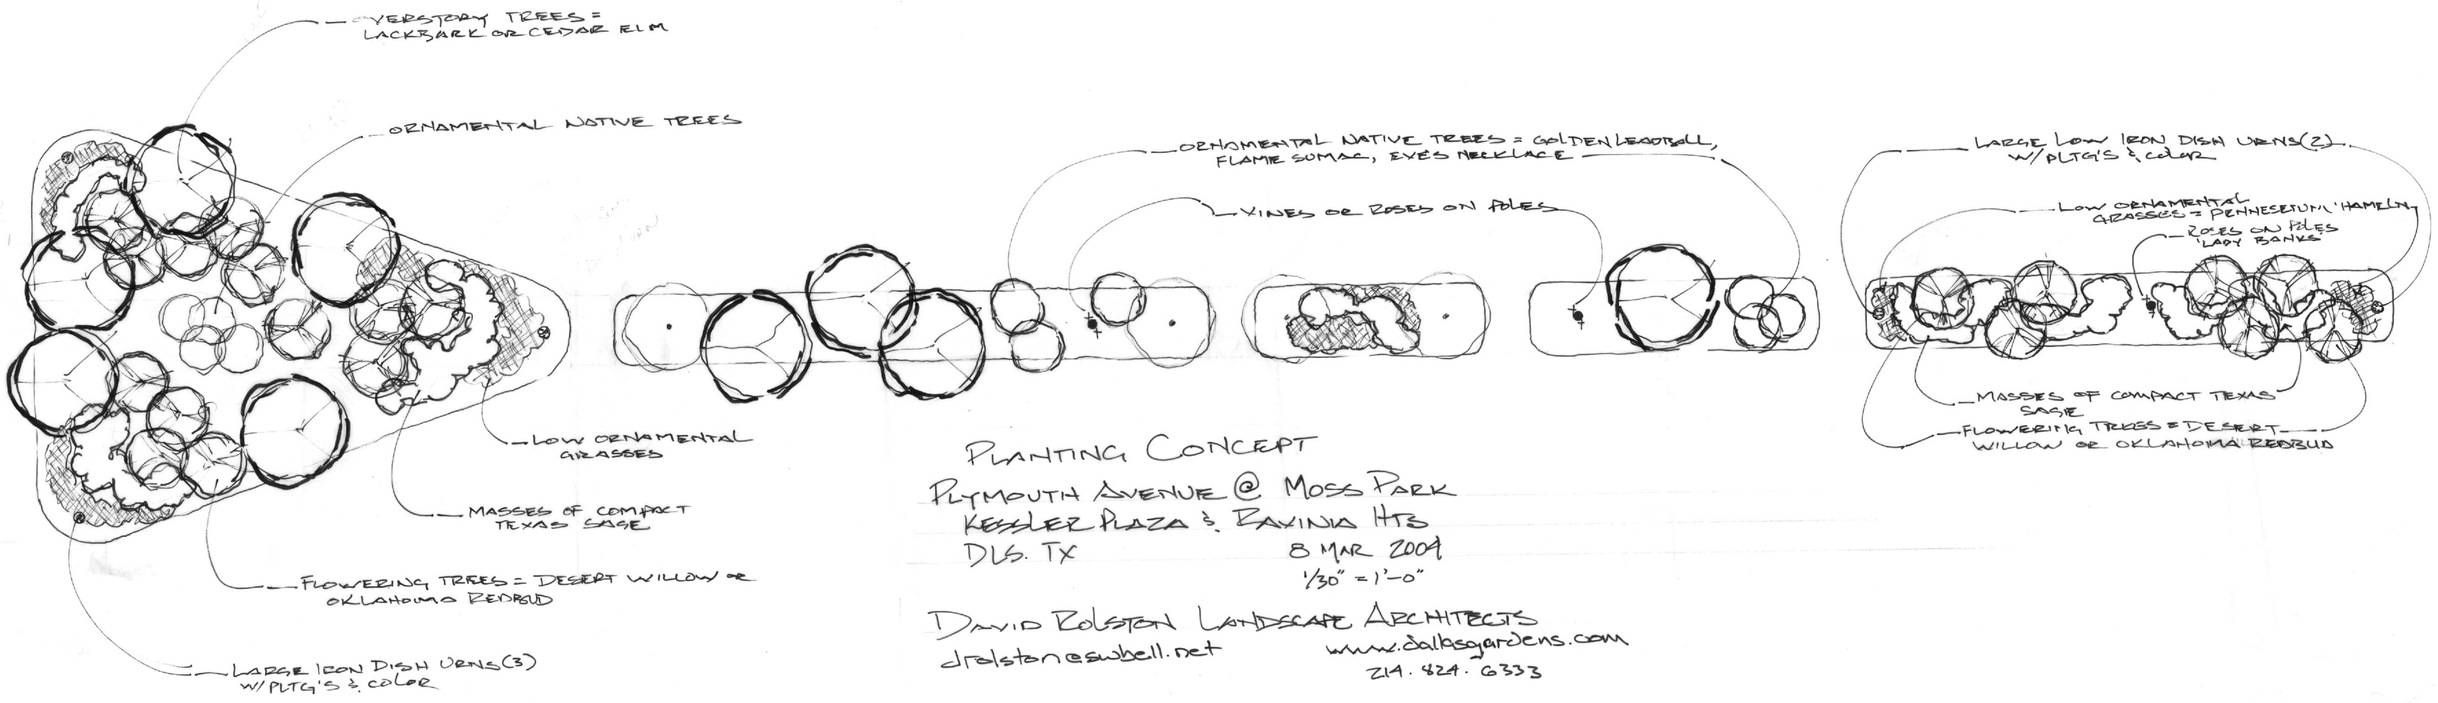

PLANTING CONCEPT

PLYMOUTH AVENUE @ MOSS PARK
KESSLER PLAZA & RAVINIA HTS
DLS. TX

8 MAR 2009
1/30" = 1'-0"

DAVID ROLSTON LANDSCAPE ARCHITECTS
drolston@swbell.net
www.dallasgardens.com
214.824.6333